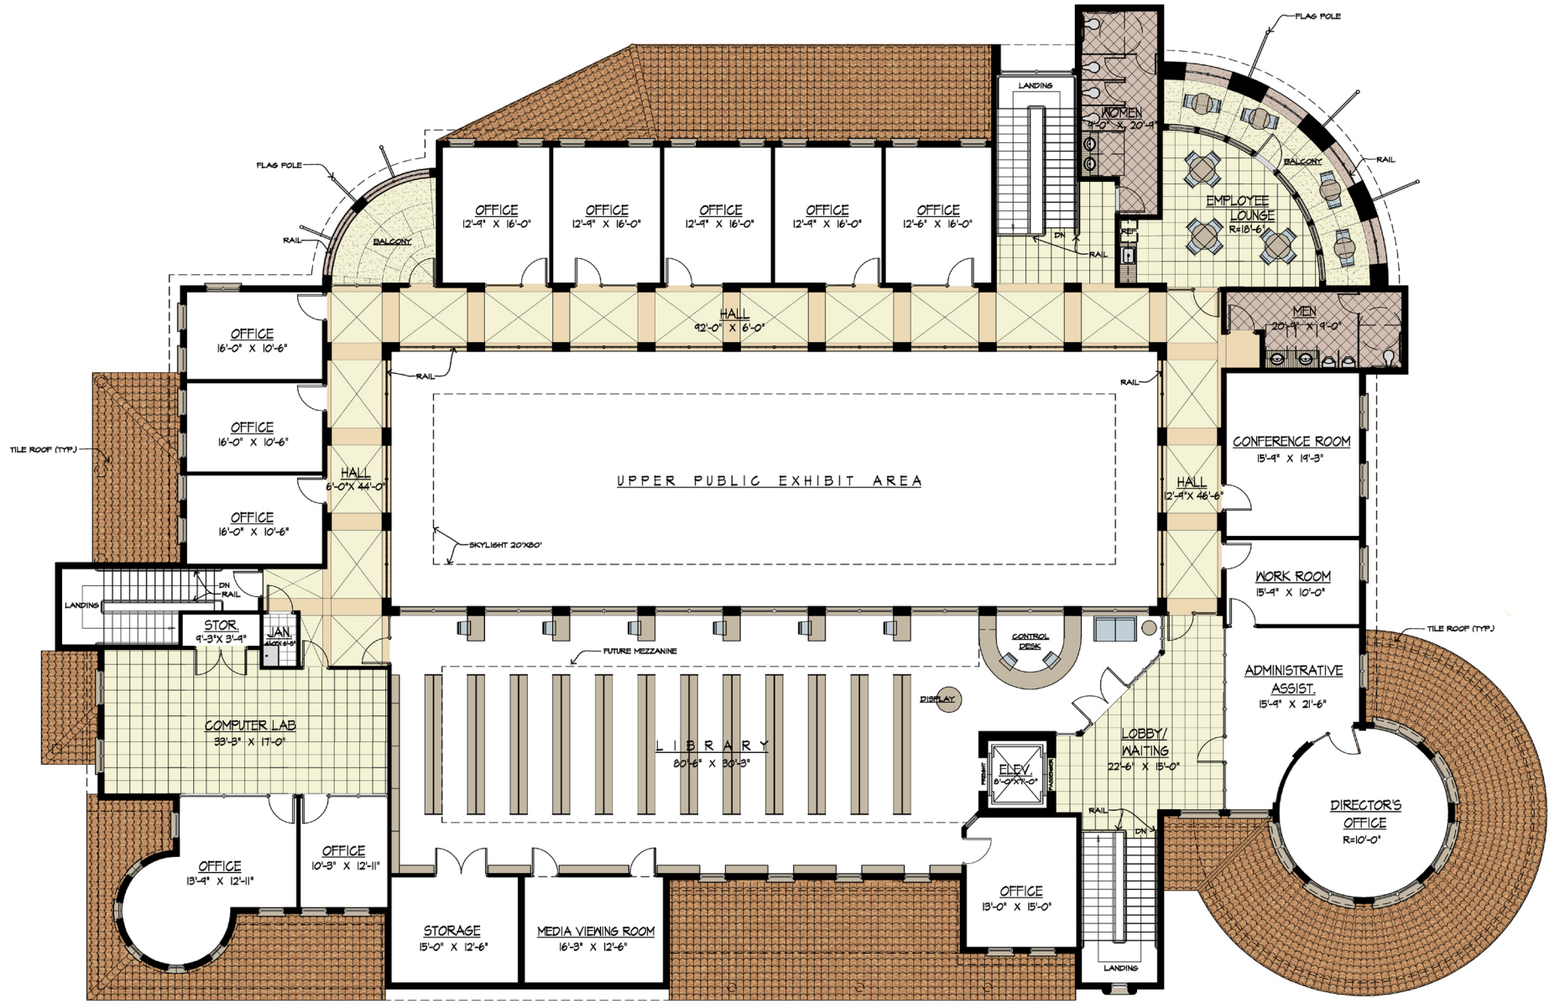

SECOND FLOOR PLAN

TRUE NORTH PLAN NORTH

0 5 30 FT

1 10